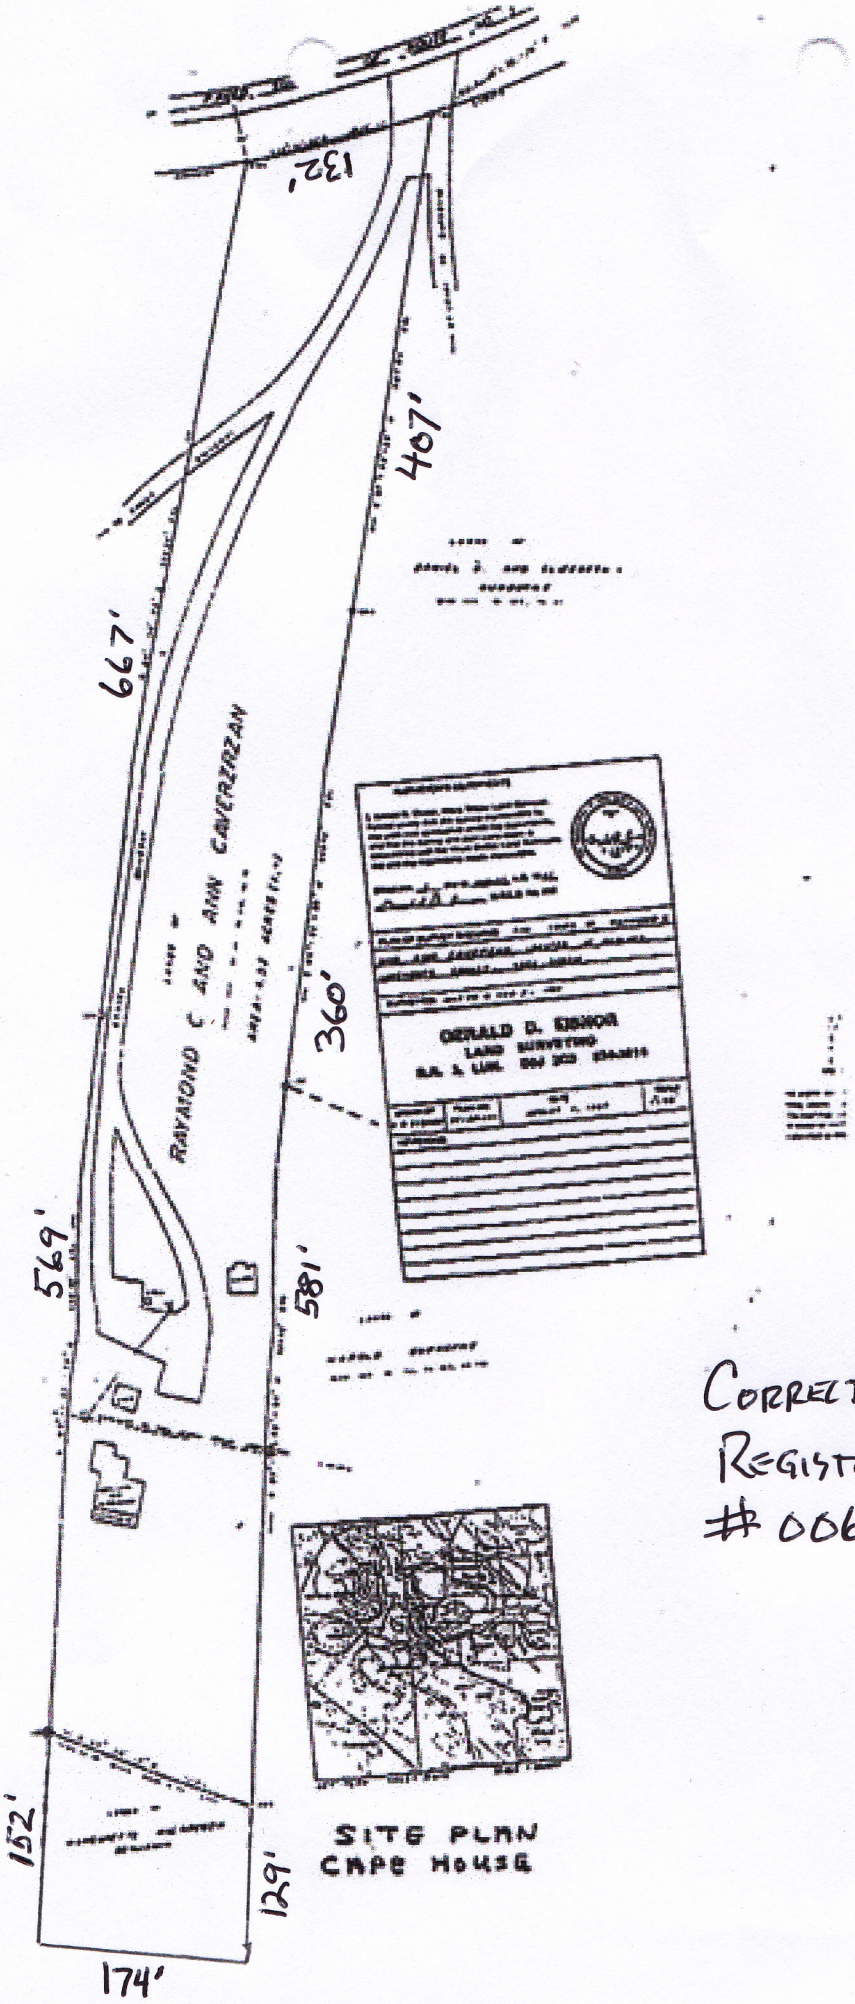

SITE PLAN
CAPE HOUSE

CORRECTED SURVEY
REGISTERED NOV 18, 1999
006347