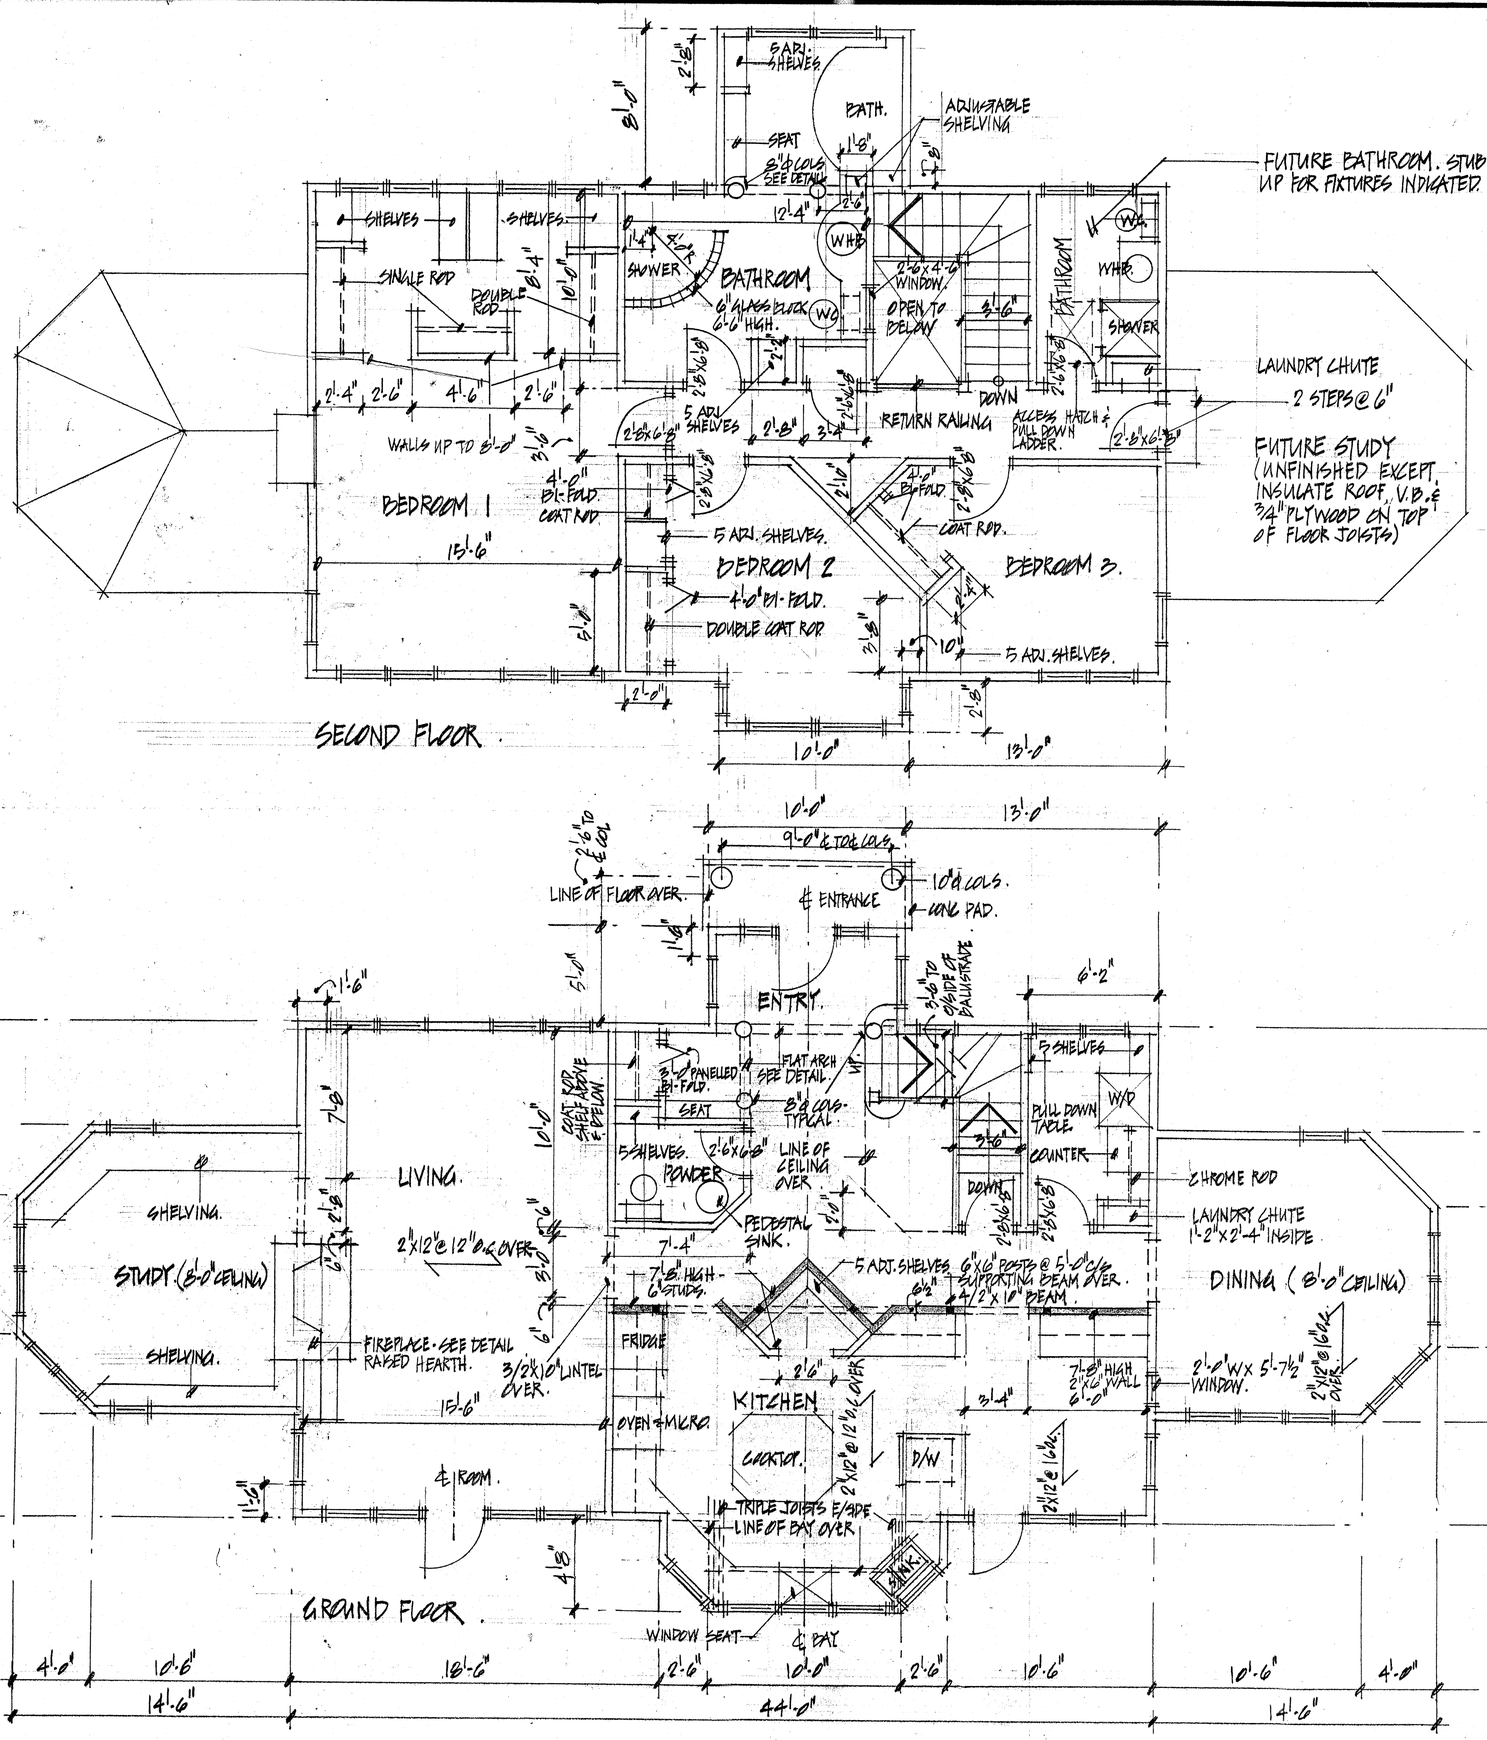

No.	Date	Revision
1	26/06/91	PERMIT/PRICING

REGISTERED MEMBER
DAVID M. RICKARD
ASSOCIATION OF ARCHITECTS

Project
NEW RESIDENCE
ROWS POINT, EAST RIVR
LUNENBURG COUNTY.
FOR.
MR. D. HARE &
MS. A. PHELAN.

Scale	¼"=1'-0"
Date	MAY 1991
Drawn by	DMR.
Job No.	
Dwg. Title	FLOOR PLANS
Dwg. No.	A-2