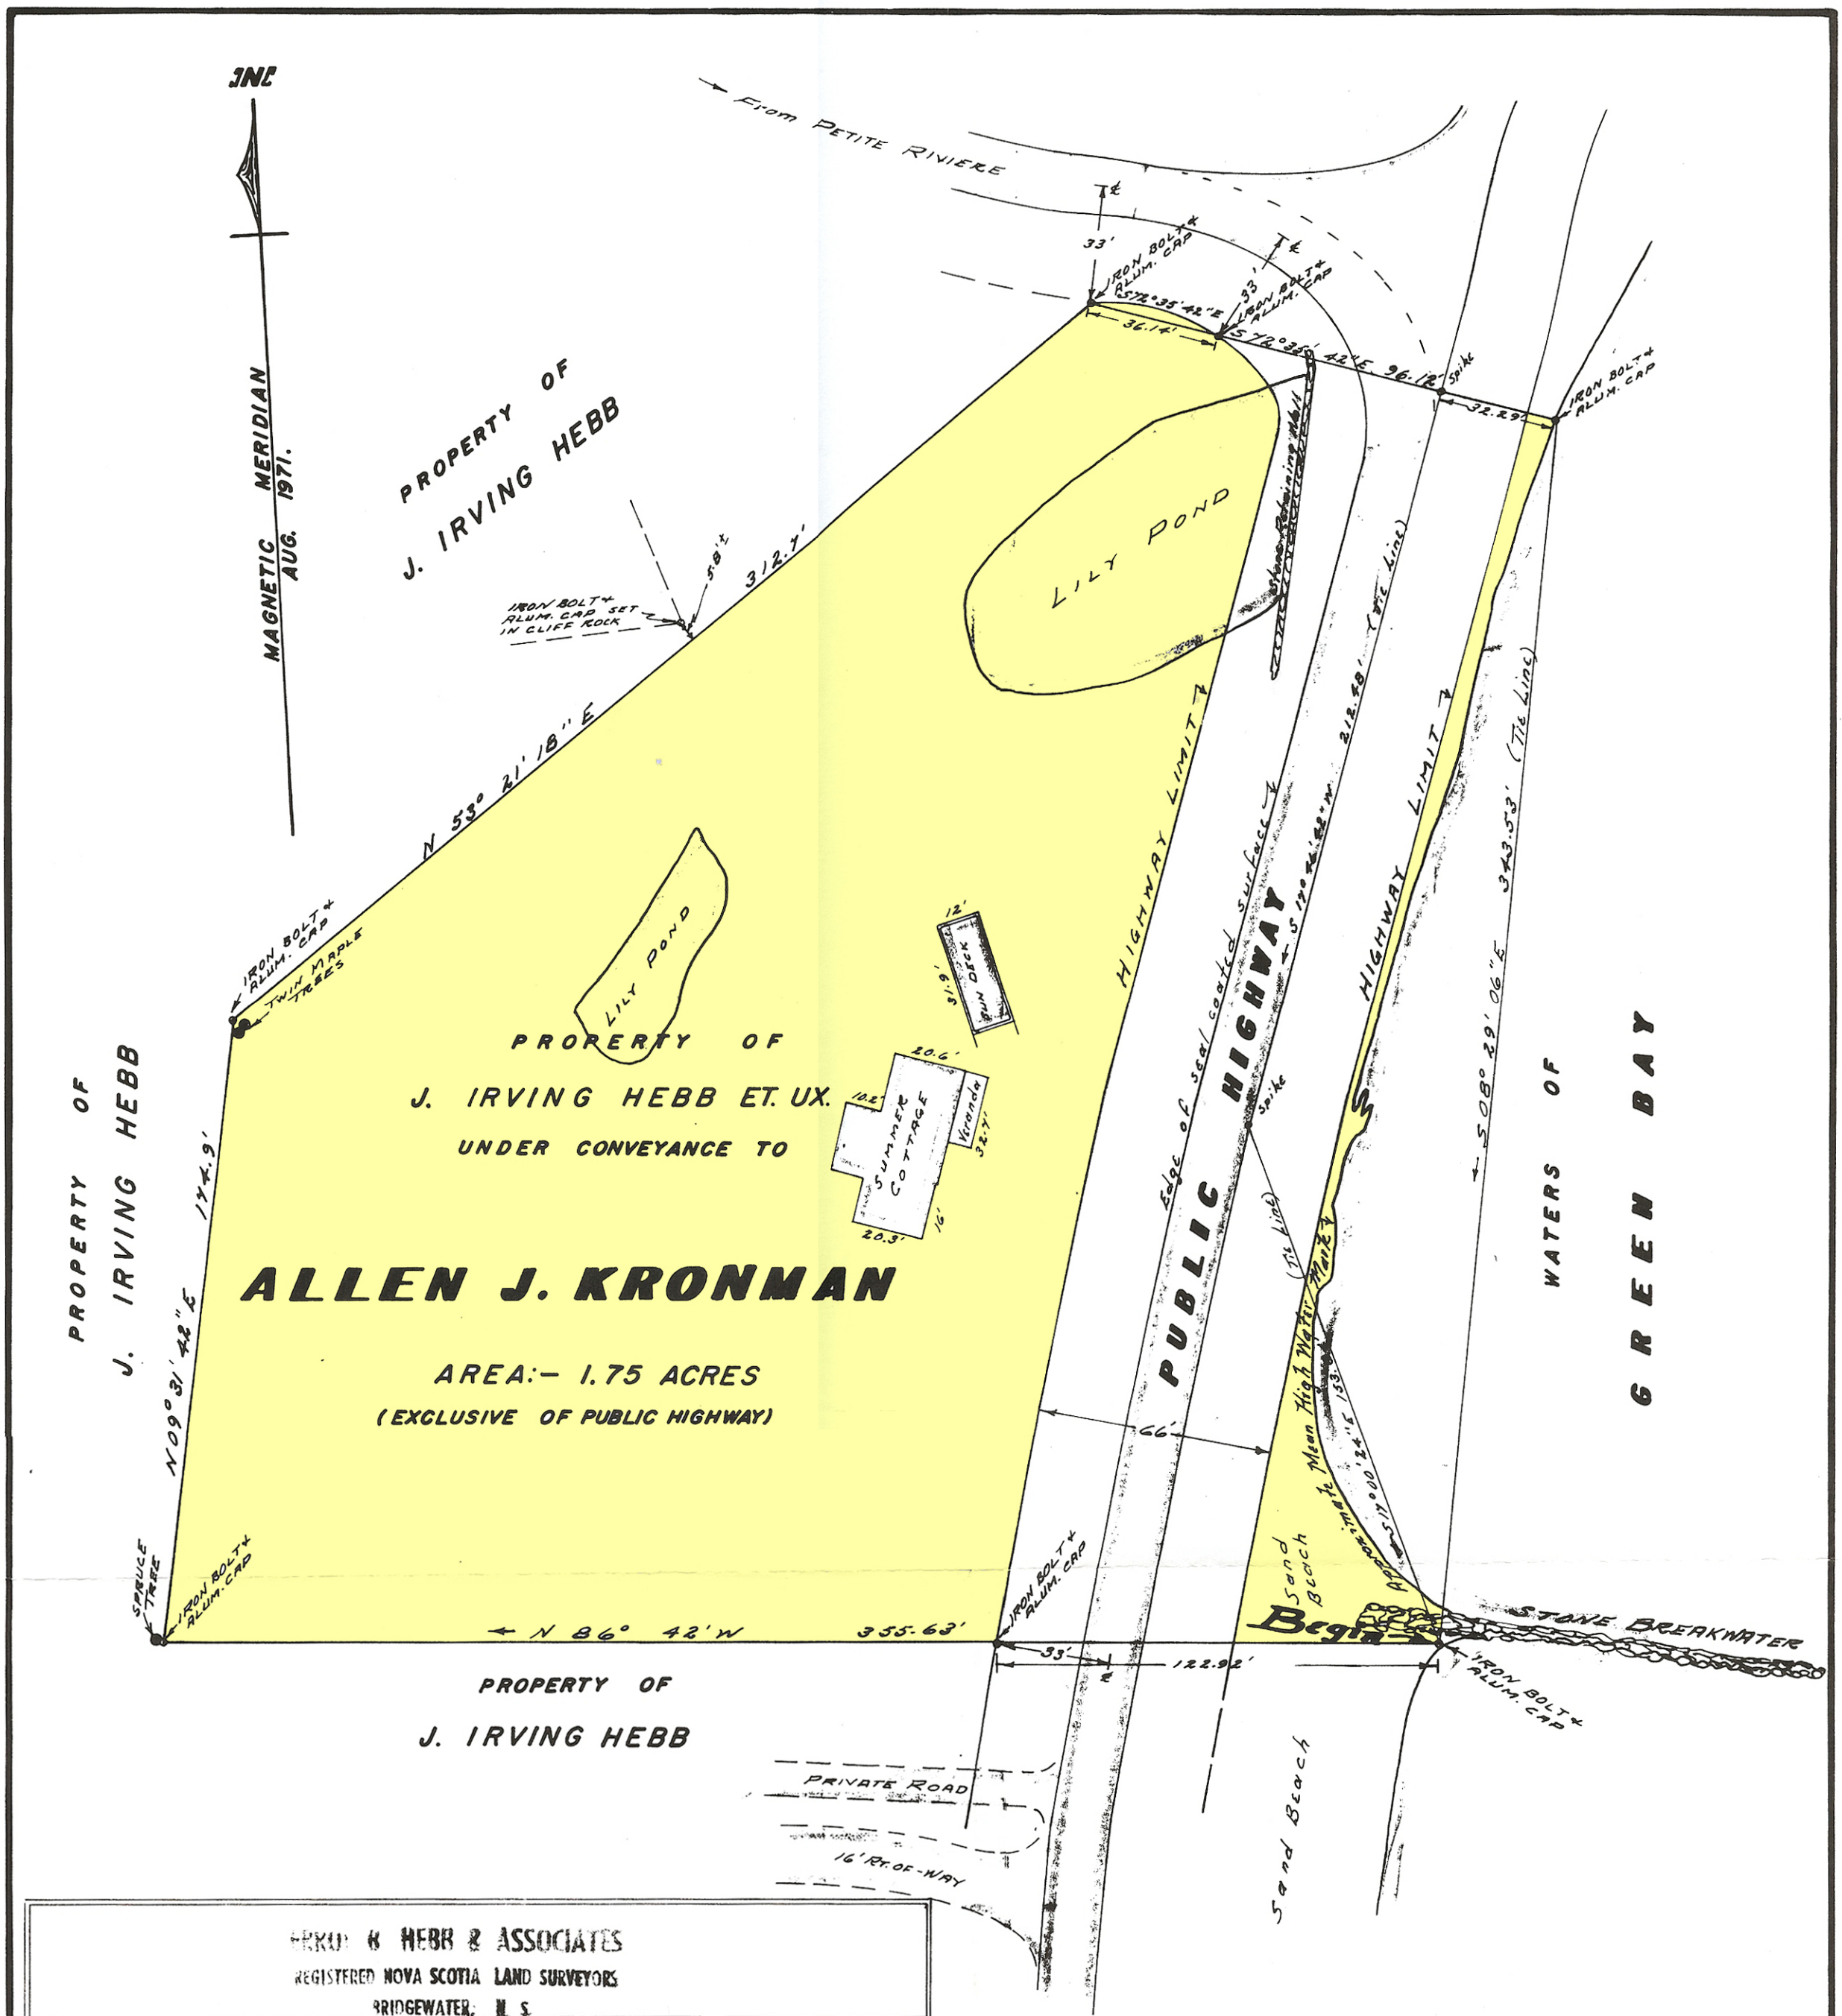

ERROL B. HEBB & ASSOCIATES
REGISTERED NOVA SCOTIA LAND SURVEYORS
BRIDGEWATER, N. S.

PLAN OF SURVEY.

SHOWING PROPERTY OF J. IRVING HEBB, ET. UX., AT GREEN BAY, LUN. CO., N.S., UNDER CONVEYANCE TO ALLEN J. KRONMAN.
SURVEYS OF AUG. 26th. & 30th., 1971.
SCALE:- 1 INCH = 40 FEET.
SURVEY & PLAN BY:-

Errol B. Hebb N.S.L.S. NO. 7.
BRIDGEWATER, N.S., 11TH. SEPT., A.D., 1971.

I hereby certify that this plan accurately shows the manner in which the land included therein has been surveyed and sub-divided by me, and that the said plan is prepared in accordance with th provisions of the Registry Act.

Dated this 11th day of Sept. A. D., 1971

Errol B. Hebb
ERROL B. HEBB

Nova Scotia Land Surveyor No. 7.

THE ASSOCIATION OF NOVA SCOTIA LAND SURVEYORS
FOUNDED 1909
ERROL B. HEBB
11/9/71.
MEMBER

K-35