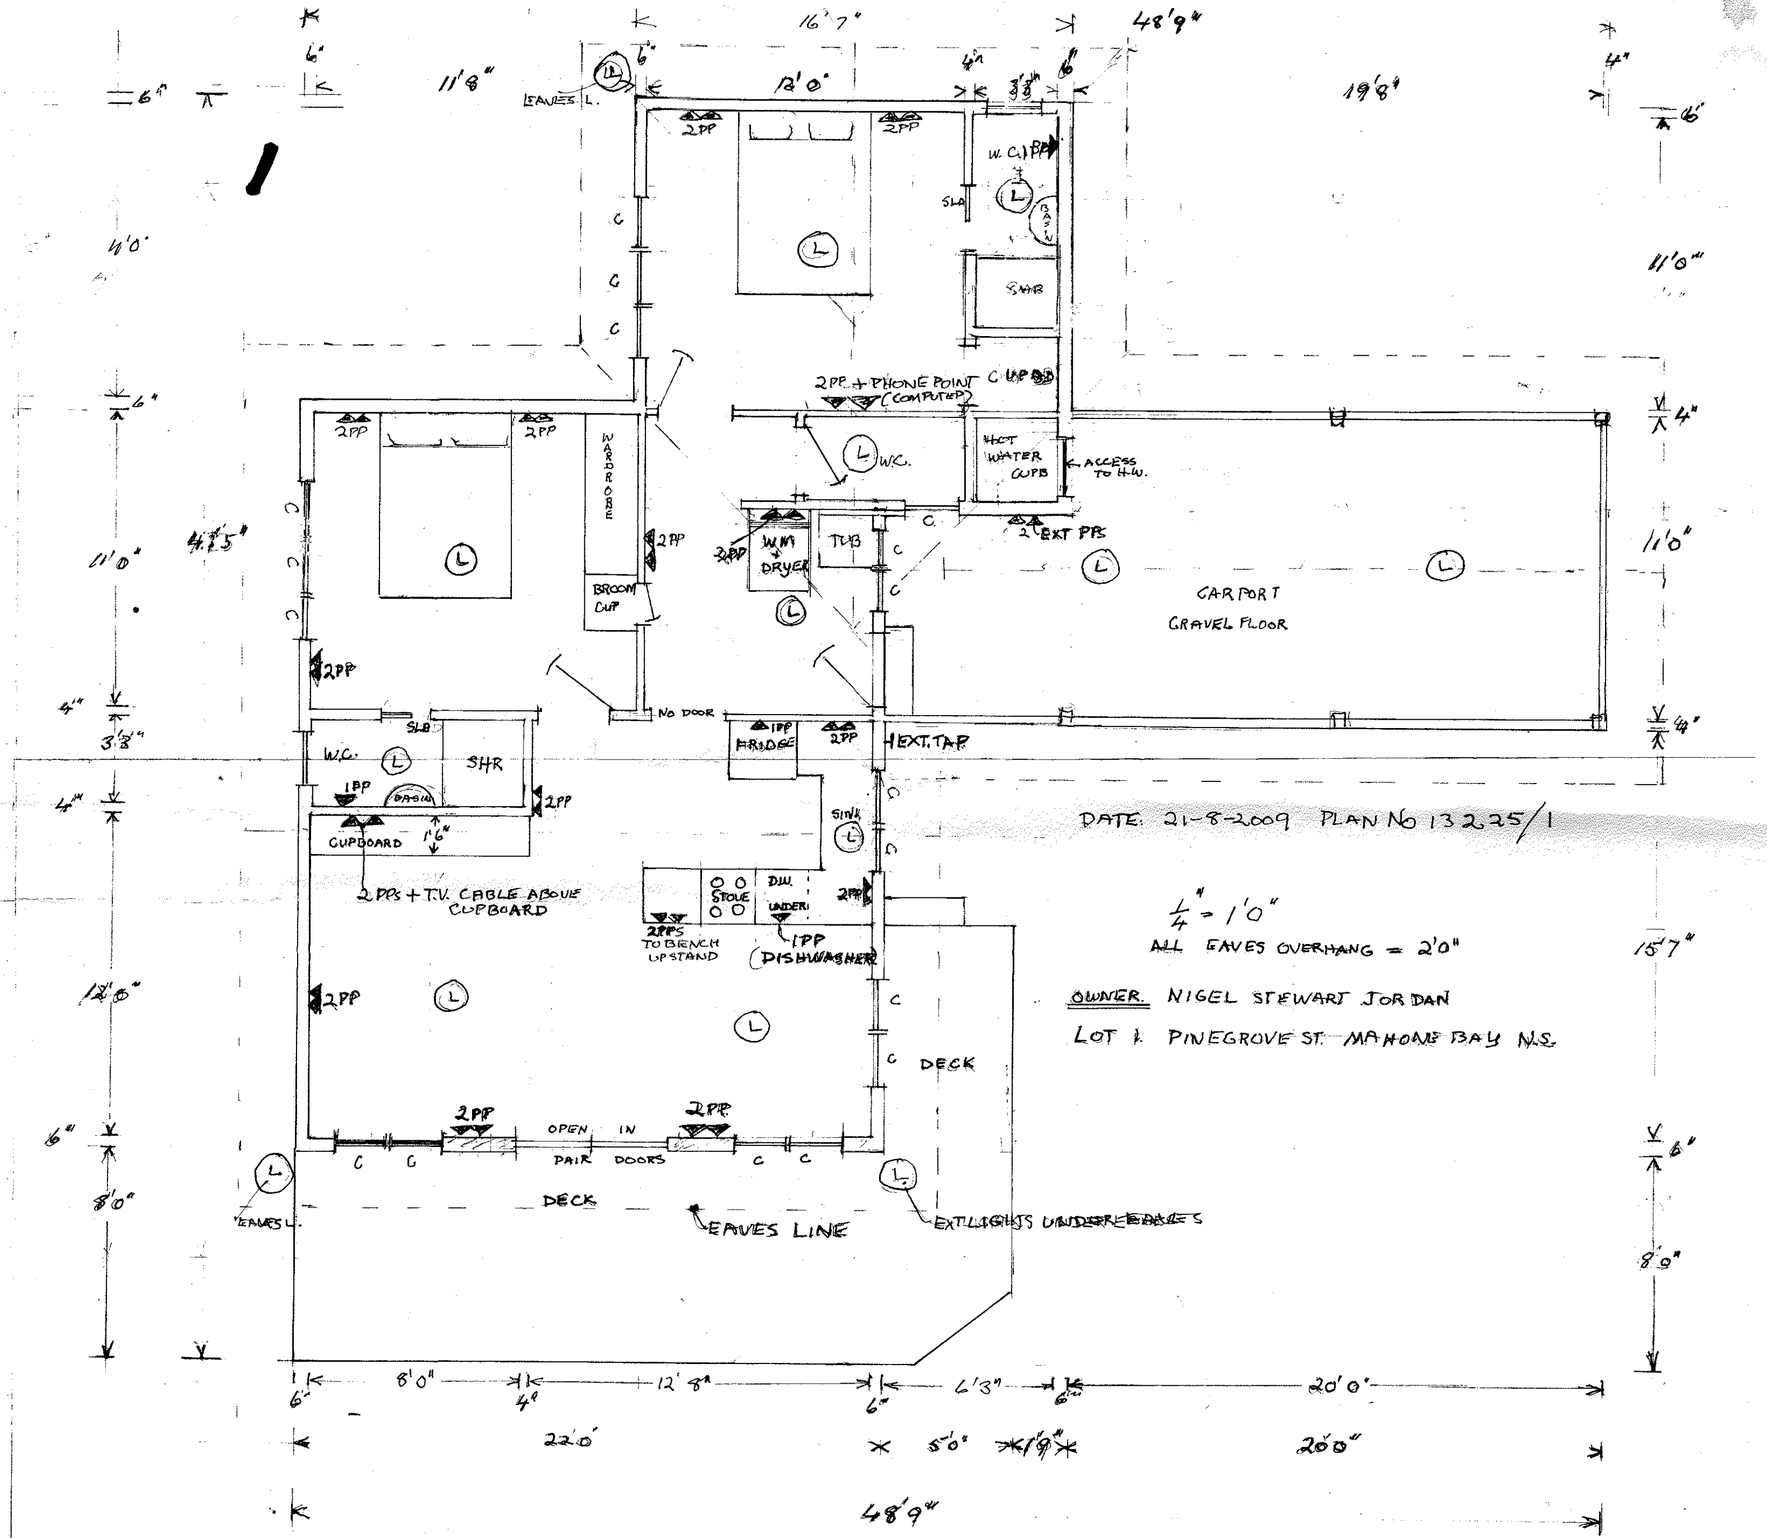
16'7"
48'9"
11'8"
12'0"
19'8"
LEAVES L.
2PP
W.C.
SHR
BASIN
SLB
2PP + PHONE POINT (COMPUTER)
HOT WATER CUPB
ACCESS TO H.W.
2 EXT PTS
WARDROBE
BROOM CUP
WM + DRYER
TUB
CARPORT
GRAVEL FLOOR
NO DOOR
1PP FRIDGE
EXT. TAP
SINK
STOVE
D.W. UNDER
2PPS TO BENCH UP STAND
1PP DISHWASHER
2PPS + T.V. CABLE ABOVE CUPBOARD
CUPBOARD
DECK
OPEN IN PAIR DOORS
EAVES LINE
EXT LIGHTS UNDER EAVES
DATE: 21-8-2009 PLAN No 13225/1
1/4" = 1'0"
ALL EAVES OVERHANG = 2'0"
OWNER. NIGEL STEWART JORDAN
LOT 1. PINEGROVE ST. MAHONE BAY N.S.
8'0"
4'2 5/8"
12'0"
11'0"
8'9"
15'7"
6'3"
20'0"
22'0"
5'0"
20'0"
48'9"