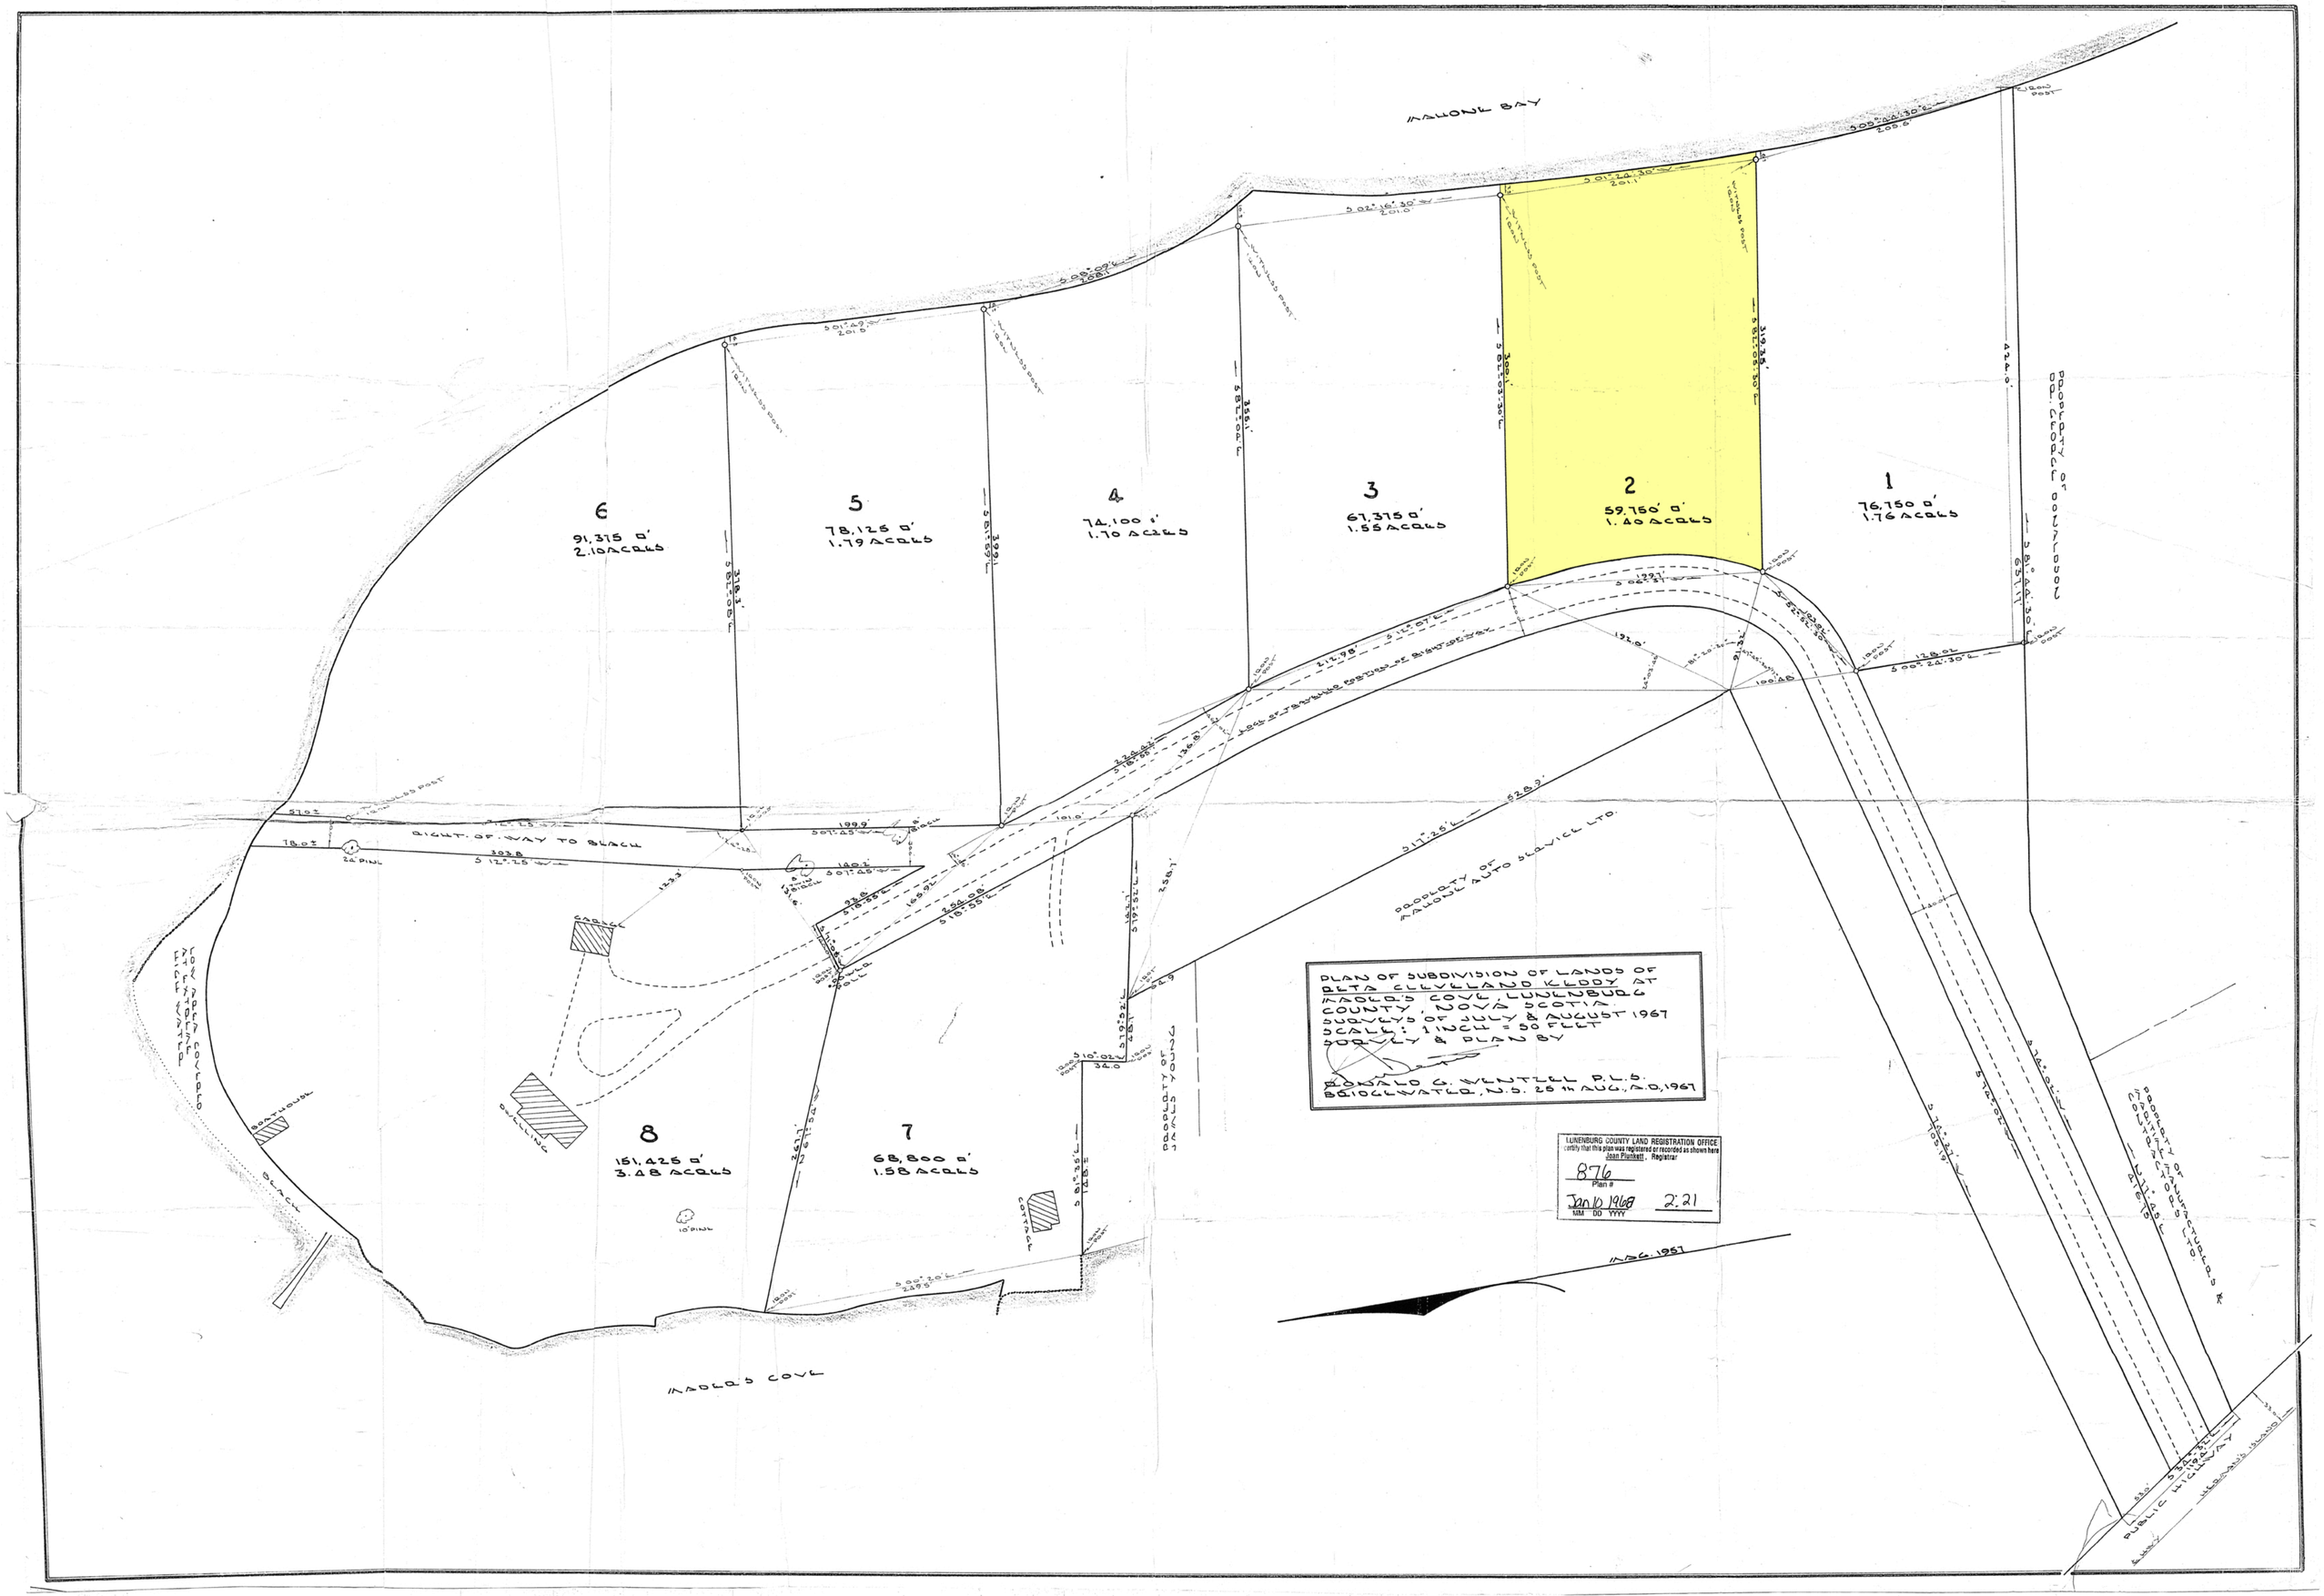
MAHONE BAY
6
91,375 □'
2.10 ACRES
5
78,125 □'
1.79 ACRES
4
74,100 □'
1.70 ACRES
3
67,375 □'
1.55 ACRES
2
59,750 □'
1.40 ACRES
1
76,750 □'
1.76 ACRES
8
151,425 □'
3.48 ACRES
7
68,800 □'
1.58 ACRES
RIGHT-OF-WAY TO BEACH
PROPERTY OF MAHONE AUTO SERVICE LTD.
PROPERTY OF JAMES YOUNG
PROPERTY OF DR. GEORGE DONALDSON
PROPERTY OF MANUFACTURERS & MARITIME CONTRACTORS LTD.
LOW AREA COVERED AT EXTREME HIGH WATER
BOATHOUSE
DWELLING
GARAGE
COTTAGE
BEACH
MADERS COVE
PUBLIC HIGHWAY
HERMAN'S ISLAND
MAG. 1957
PLAN OF SUBDIVISION OF LANDS OF
RETA CLEVELAND KEDDY AT
MADER'S COVE, LUNENBURG
COUNTY, NOVA SCOTIA.
SURVEYS OF JULY & AUGUST 1967
SCALE: 1 INCH = 50 FEET
SURVEY & PLAN BY
RONALD G. WENTZEL P.L.S.
BRIDGEWATER, N.S. 25th AUG., A.D., 1967
LUNENBURG COUNTY LAND REGISTRATION OFFICE
certify that this plan was registered or recorded as shown here
Joan Plunkett, Registrar
876
Plan #
Jan 10 1968
MM DD YYYY
2:21