
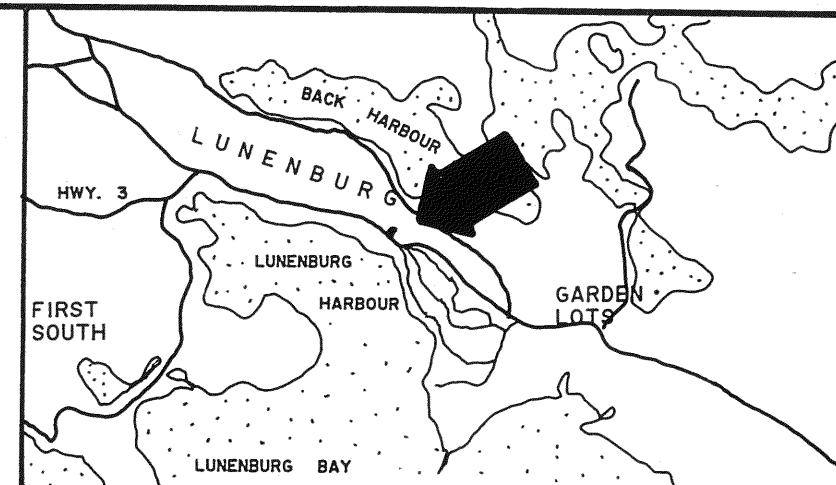


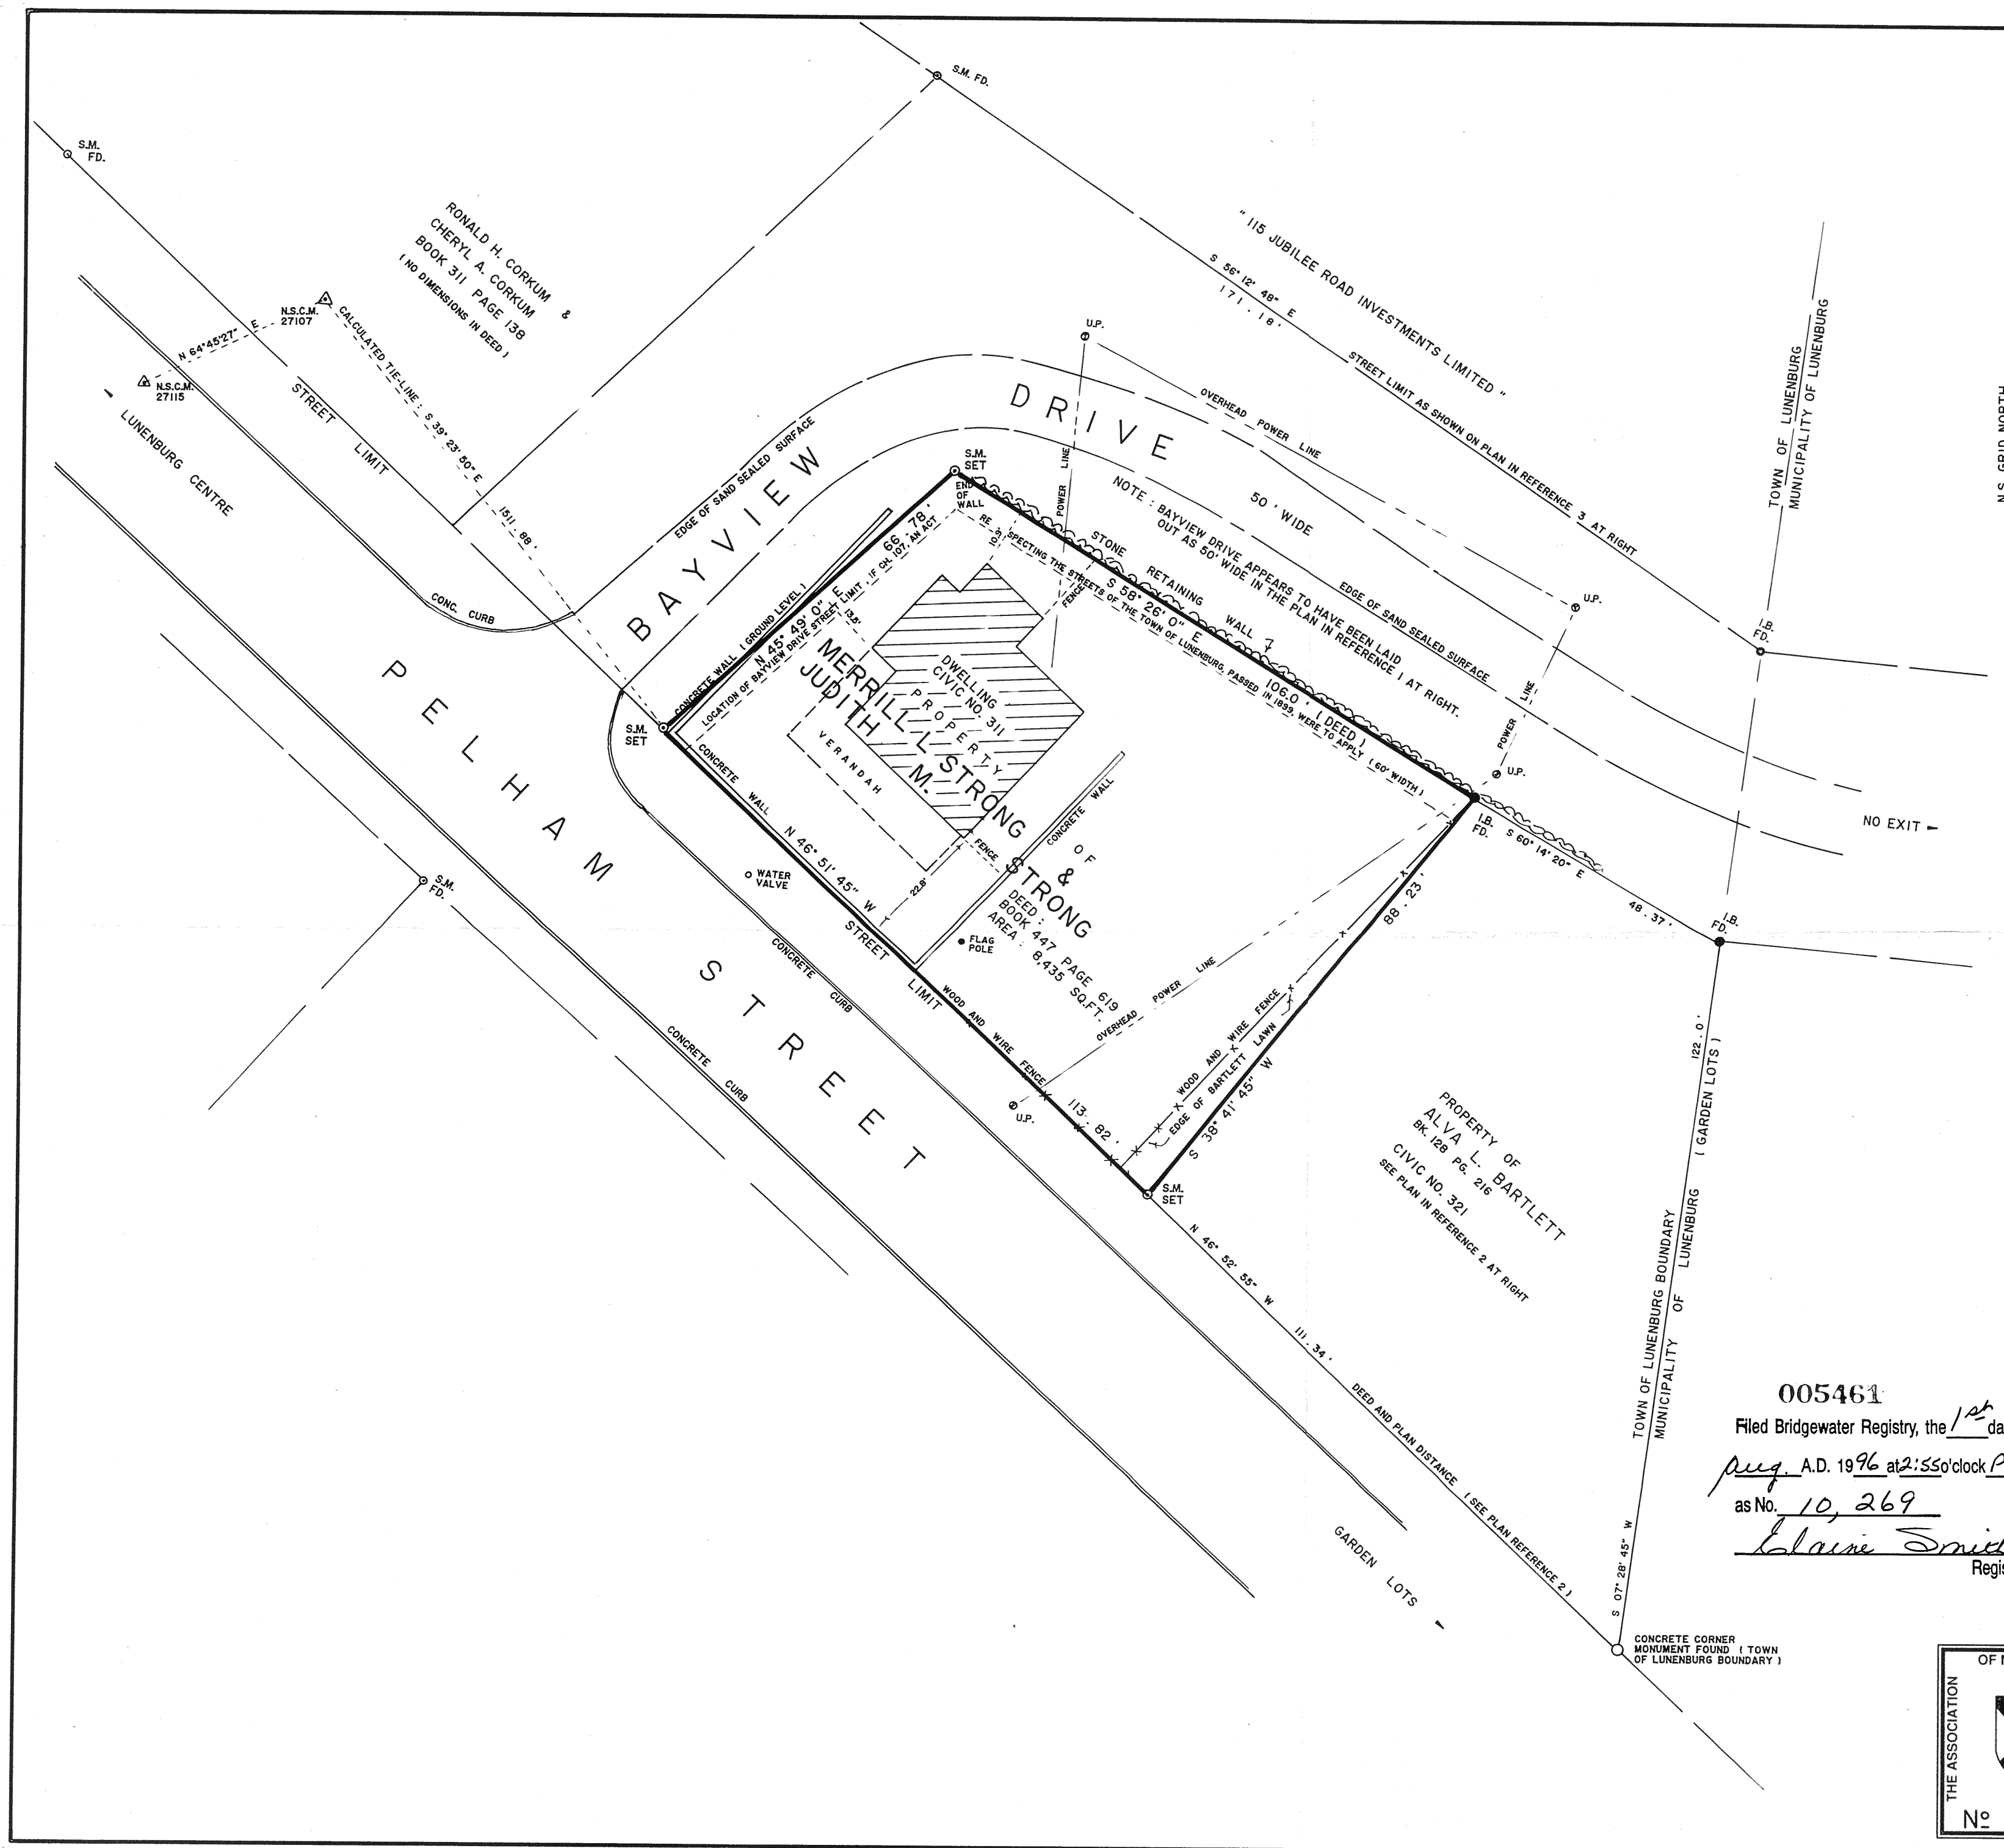

KEY PLAN

TOPOGRAPHIC MAP NO. 21 A 8

SCALE: 1" = 50,000'

BEARINGS SHOWN ON THIS PLAN :
N.S. GRID (03' MODIFIED TRANSVERSE MERCATOR PROJECTION,
CENTRAL MERIDIAN 64° 30' WEST), AND WERE DERIVED FROM
OBSERVATIONS ON N.S. CO-ORDINATE MONUMENTS NOS. 27107 AND
27115. 1979 ADJUSTMENT.

VALUES SHOWN ARE :
UNADJUSTED.
SCALE FACTOR NOT APPLIED.

FIELD SURVEYS CARRIED OUT
5 - 11 JULY, 1996.

REFERENCES : (PLAN)

1. PLAN OF LOTS LAID OUT FOR WM. AND D.M. OWEN, ESQ'S, DATED
31 DEC. 1889, UNSIGNED, PLAN NO. 338.
2. PLAN SHOWING PROPERTY OF THE EASTERN TRUST COMPANY AND
THE ROYAL TRUST COMPANY, DATED 18 DEC. 1961, BY E. HEBB.
PLAN IN BOOK 128, PAGE 216.
3. PLAN OF SURVEY OF PROPERTY OF 115 JUBILEE ROAD INVEST-
MENTS LIMITED, DATED 31 OCT., 1994, BY L. BERRIGAN. PLAN
NO. 9895.

FILE NOS. AS FD. AT REGISTRY OF DEEDS, BRIDGEWATER.


LEGEND :

- ⊙ S.M. (SURVEY MARKER - IRON BAR WITH IDENTIFICATION CAP)
- ⊙ I.B. IRON BAR
- ⊙ W.P. WOODEN POST
- ⊙ FENCE
- ⊙ FD. FOUND
- ⊙ U.P. UTILITY POLE
- ⊙ R.P. ROCK POST
- ⊙ I.P. IRON PIPE
- ⊙ TRAVERSE HUB
- ⊙ N.S.C.M. NOVA SCOTIA CONTROL MONUMENT
- ⊙ R. RADIUS OF CURVE
- ⊙ A. ARC OF CURVE
- ⊙ P.C. POINT OF CURVATURE

SURVEYOR'S CERTIFICATE :

I, ROBERT C. BECKER, NOVA SCOTIA LAND
SURVEYOR, HEREBY CERTIFY THAT THE SURVEY
REPRESENTED BY THIS PLAN WAS CONDUCTED
UNDER MY SUPERVISION, AND THAT THE SURVEY
AND PLAN WERE MADE IN ACCORDANCE WITH
THE NOVA SCOTIA LAND SURVEYORS ACT
AND THE REGULATIONS MADE THEREUNDER.

DATED THIS 12TH. DAY OF JULY 1996
Robert C. Becker N.S.L.S.

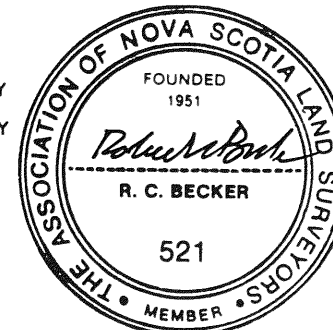

005461

Filed Bridgewater Registry, the 1st day of


Aug. A.D. 1996 at 2:55 o'clock P. M.

as No. 10, 269

Glenn Smith
Registrar

PLAN OF SURVEY SHOWING PROPERTY OF
MERRILL L. STRONG &
JUDITH M. STRONG,
AT CIVIC NO. 311 PELHAM STREET,
TOWN OF LUNENBURG,
LUNENBURG COUNTY,
NOVA SCOTIA.

UNDER CONVEYANCE.

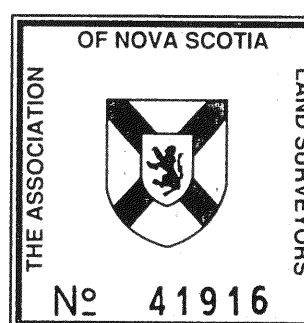

R.C. Becker Surveying Ltd. Middle Lahave, R.R. 3, Bridgewater, N.S.			
SCALE	1" = 20'	REVISIONS	BY DATE
DATE	96-07-12		
DRN.	R.C.B.		
APVD.			
TITLE	STRONG	960706P	