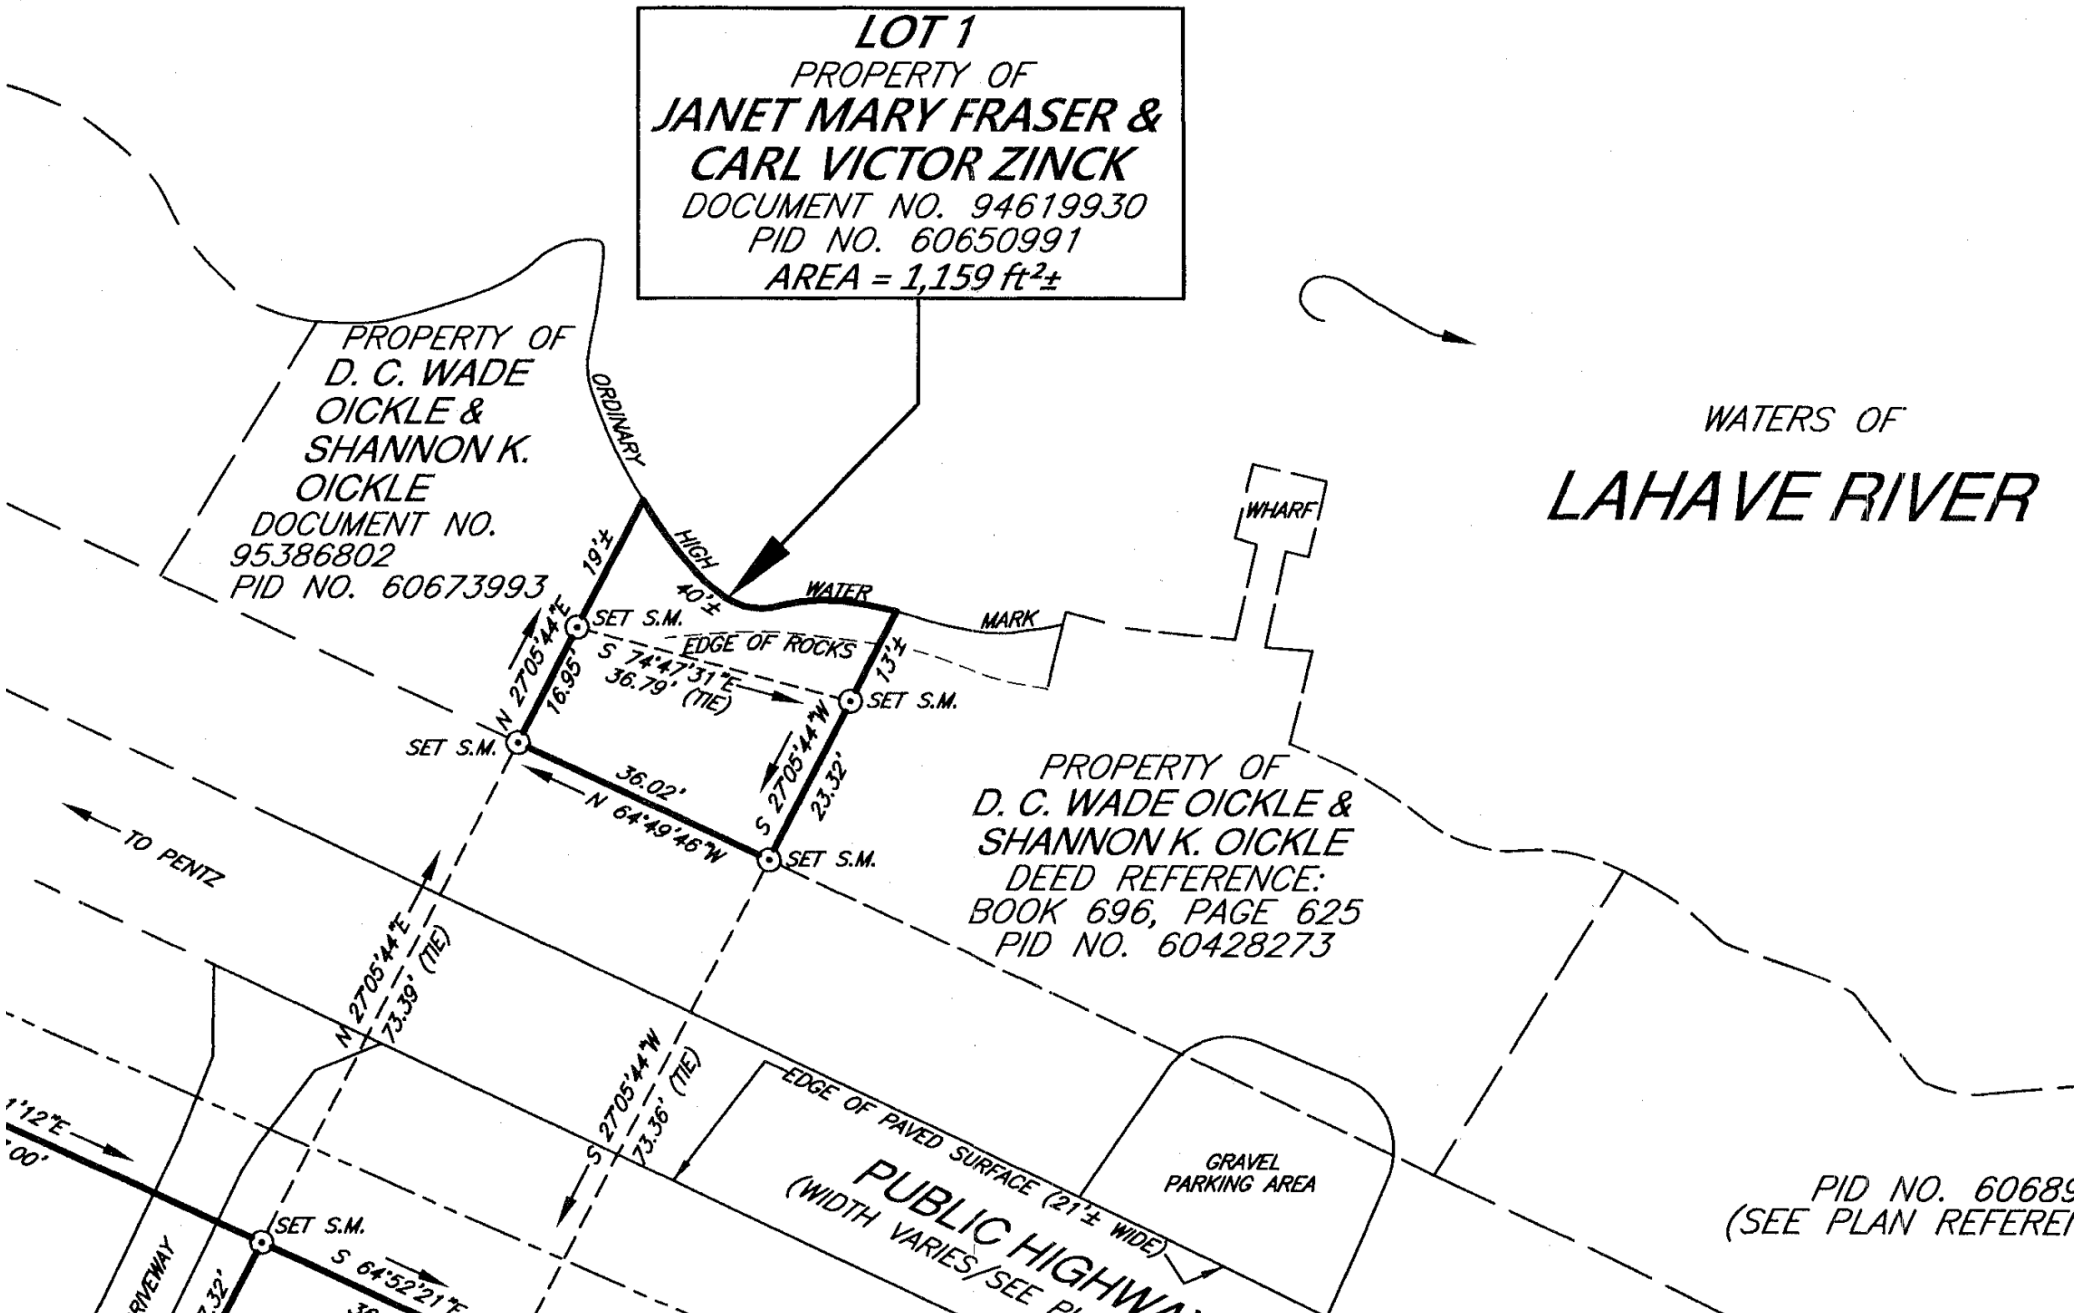
LOT 1
PROPERTY OF
JANET MARY FRASER &
CARL VICTOR ZINCK
DOCUMENT NO. 94619930
PID NO. 60650991
AREA = 1,159 ft²±
PROPERTY OF
D. C. WADE
OICKLE &
SHANNON K.
OICKLE
DOCUMENT NO.
95386802
PID NO. 60673993
ORDINARY
HIGH
WATER
MARK
19'±
40'±
WHARF
WATERS OF
LAHAVE RIVER
SET S.M.
EDGE OF ROCKS
N 27°05'44"E
16.95'
S 74°47'31"E
36.79' (TIE)
13'±
SET S.M.
SET S.M.
36.02'
N 64°49'46"W
S 27°05'44"W
23.32'
SET S.M.
PROPERTY OF
D. C. WADE OICKLE &
SHANNON K. OICKLE
DEED REFERENCE:
BOOK 696, PAGE 625
PID NO. 60428273
TO PENTZ
N 27°05'44"E
73.39' (TIE)
S 27°05'44"W
73.36' (TIE)
EDGE OF PAVED SURFACE (21'± WIDE)
GRAVEL
PARKING AREA
PUBLIC HIGHWA
(WIDTH VARIES/SEE P
PID NO. 6068
(SEE PLAN REFERE
SET S.M.
S 64°52'21"E
RIVEWAY